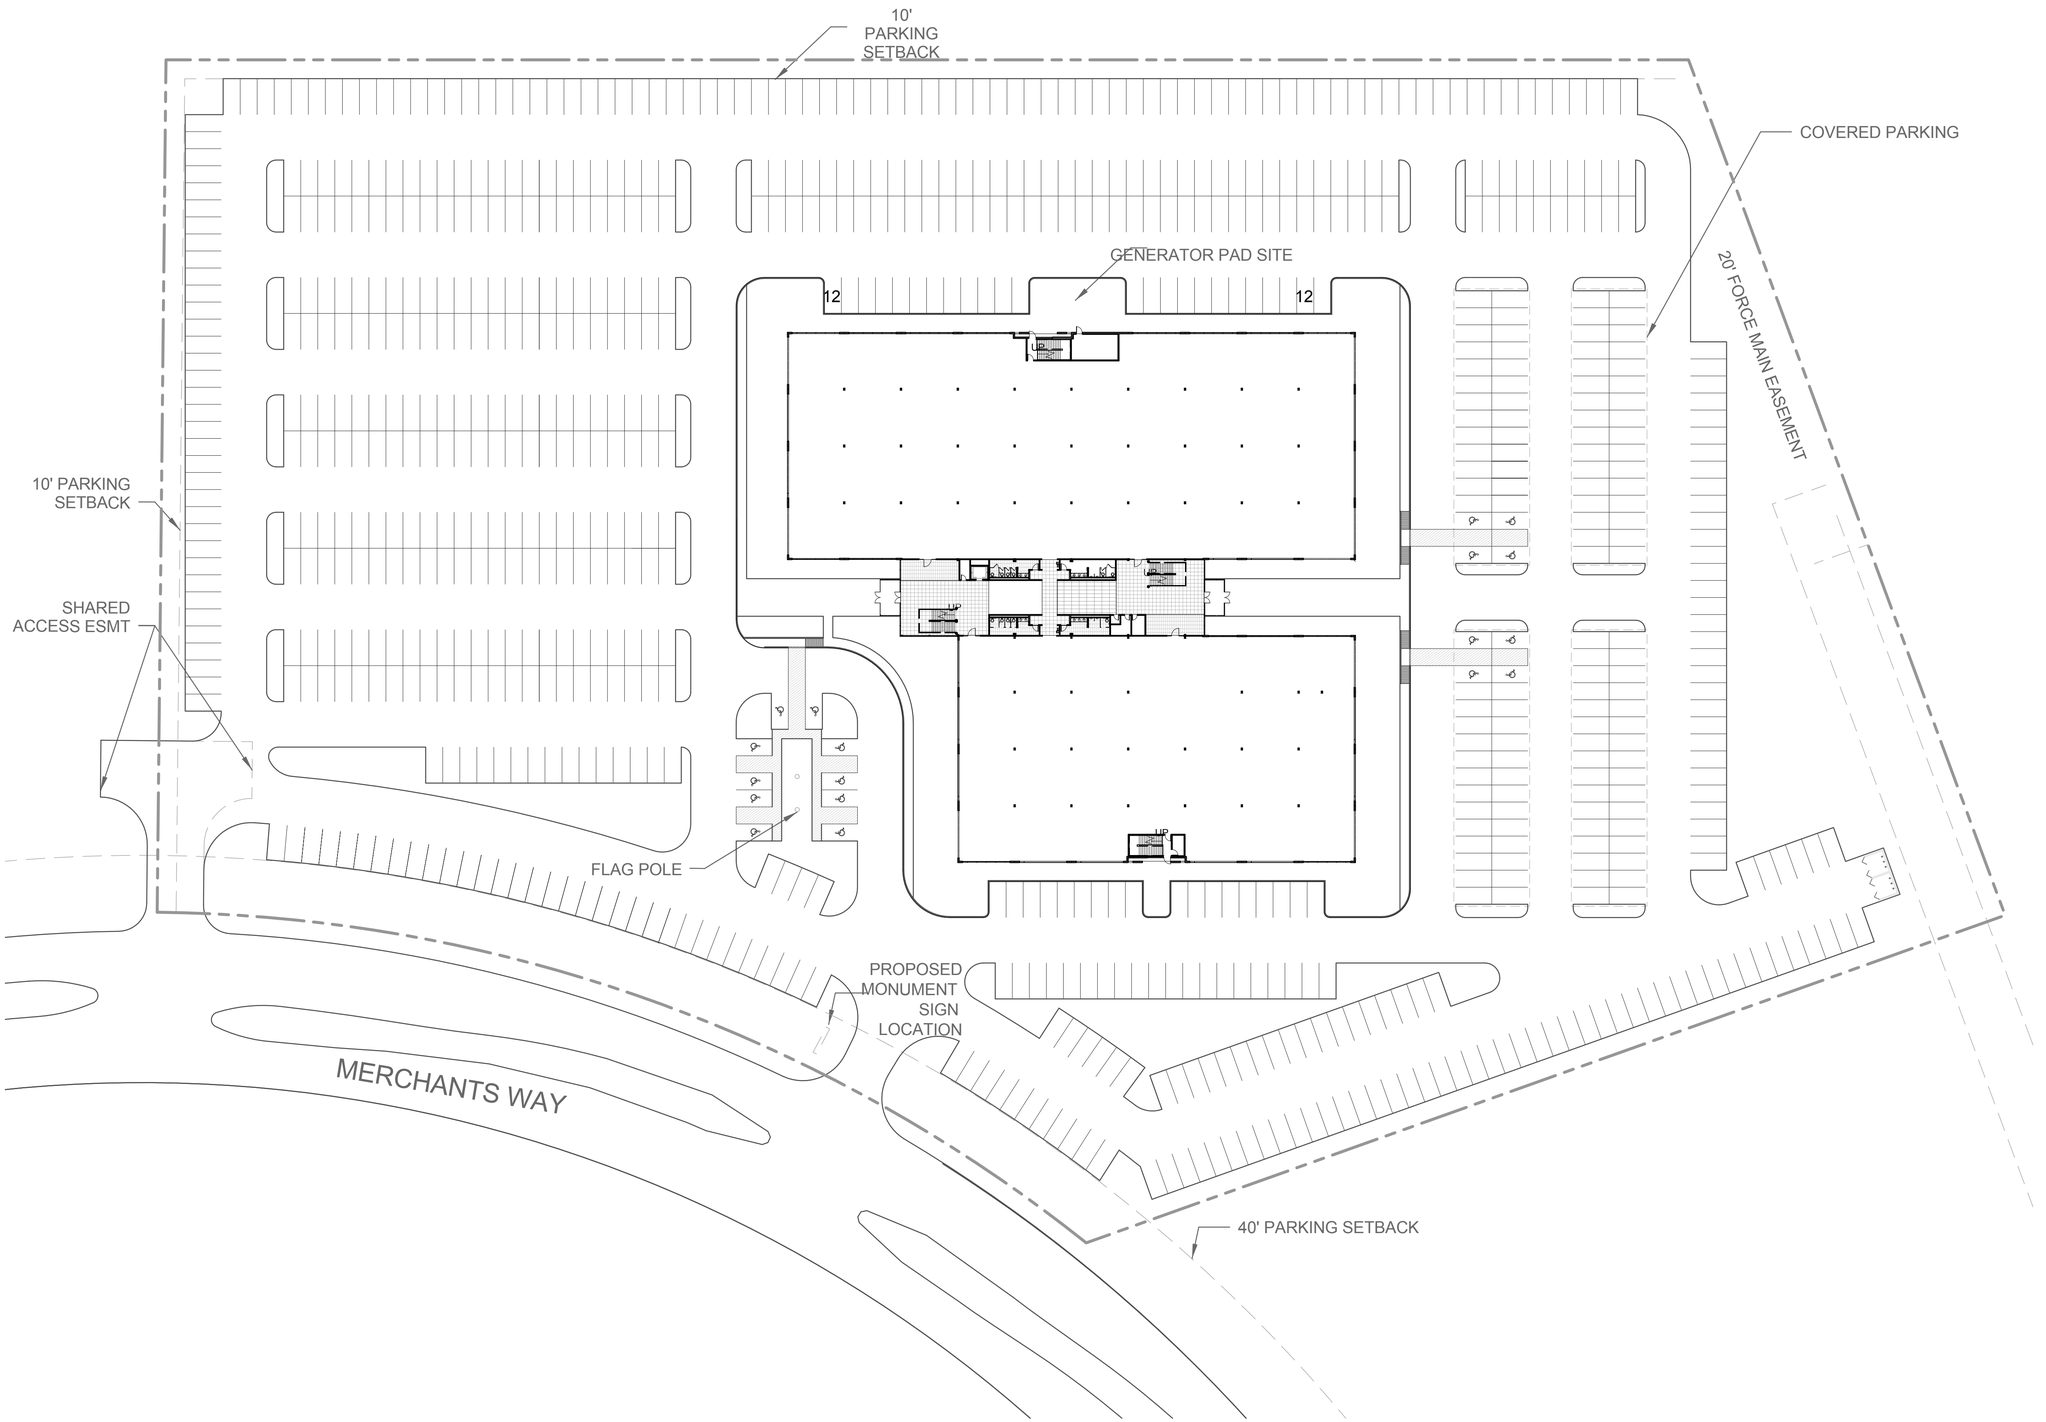

OVERALL SITE PLAN
SCALE: 1" = 40'-0"

powers brown architecture

1314 Texas Ave., 2nd Floor
Houston, Texas 77002
713.224.0456
713.224.0457 fax
www.powersbrown.com

PROJECT TITLE

MASON CREEK
OFFICE CENTER
MERCHANTS WAY
KATY TEXAS

A PROJECT FOR
MYERS CROW & SAVIERS LTD

GENERAL NOTES

	DATE	△REVISION

PROJECT NO: 111083
DRAWN BY: Author
CHECKED BY: Checker

SHEET TITLE

OVERALL SITE PLAN

SEAL

JOE D. POWERS
REGISTRATION #19598
PRELIMINARY
NOT FOR CONSTRUCTION, PERMIT, OR REGULATORY APPROVAL
CURRENT AS OF:
6/26/2012
10:38:15 AM

SHEET NUMBER

AS101

Copyright © 2010 POWERS BROWN ARCHITECTURE this drawing and the architectural work depicted therein are the sole property of Powers Brown Architecture. No portion of this drawing may be copied without the express written consent of the Architect.

F:\2011 Projects\111083 MC Katy Offices\CD\BIM\Central File\111083_Central_venancio.rvt

6/26/2012 10:38:15 AM